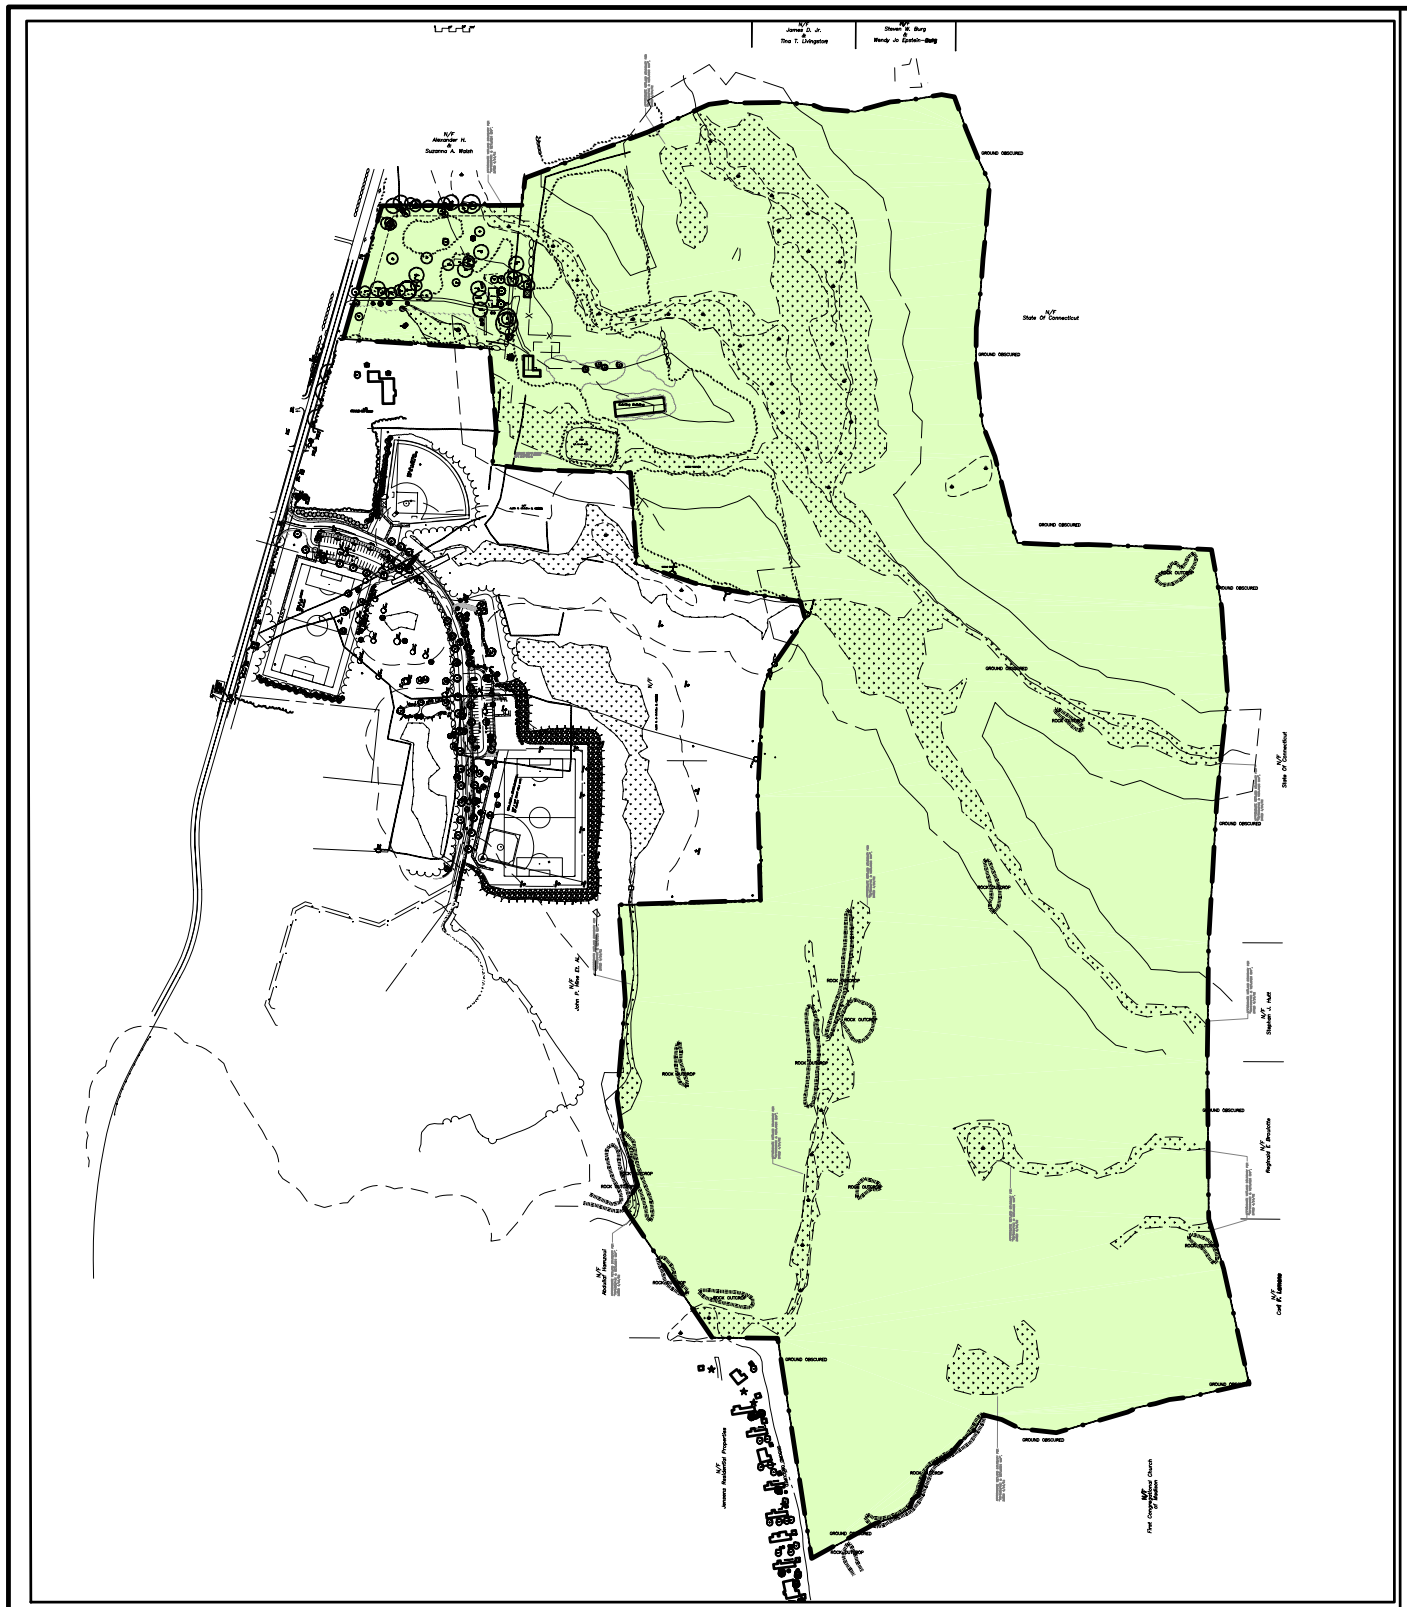

0 250' 500'

131± ACRE PARMELEE FARM – TOWN PARK

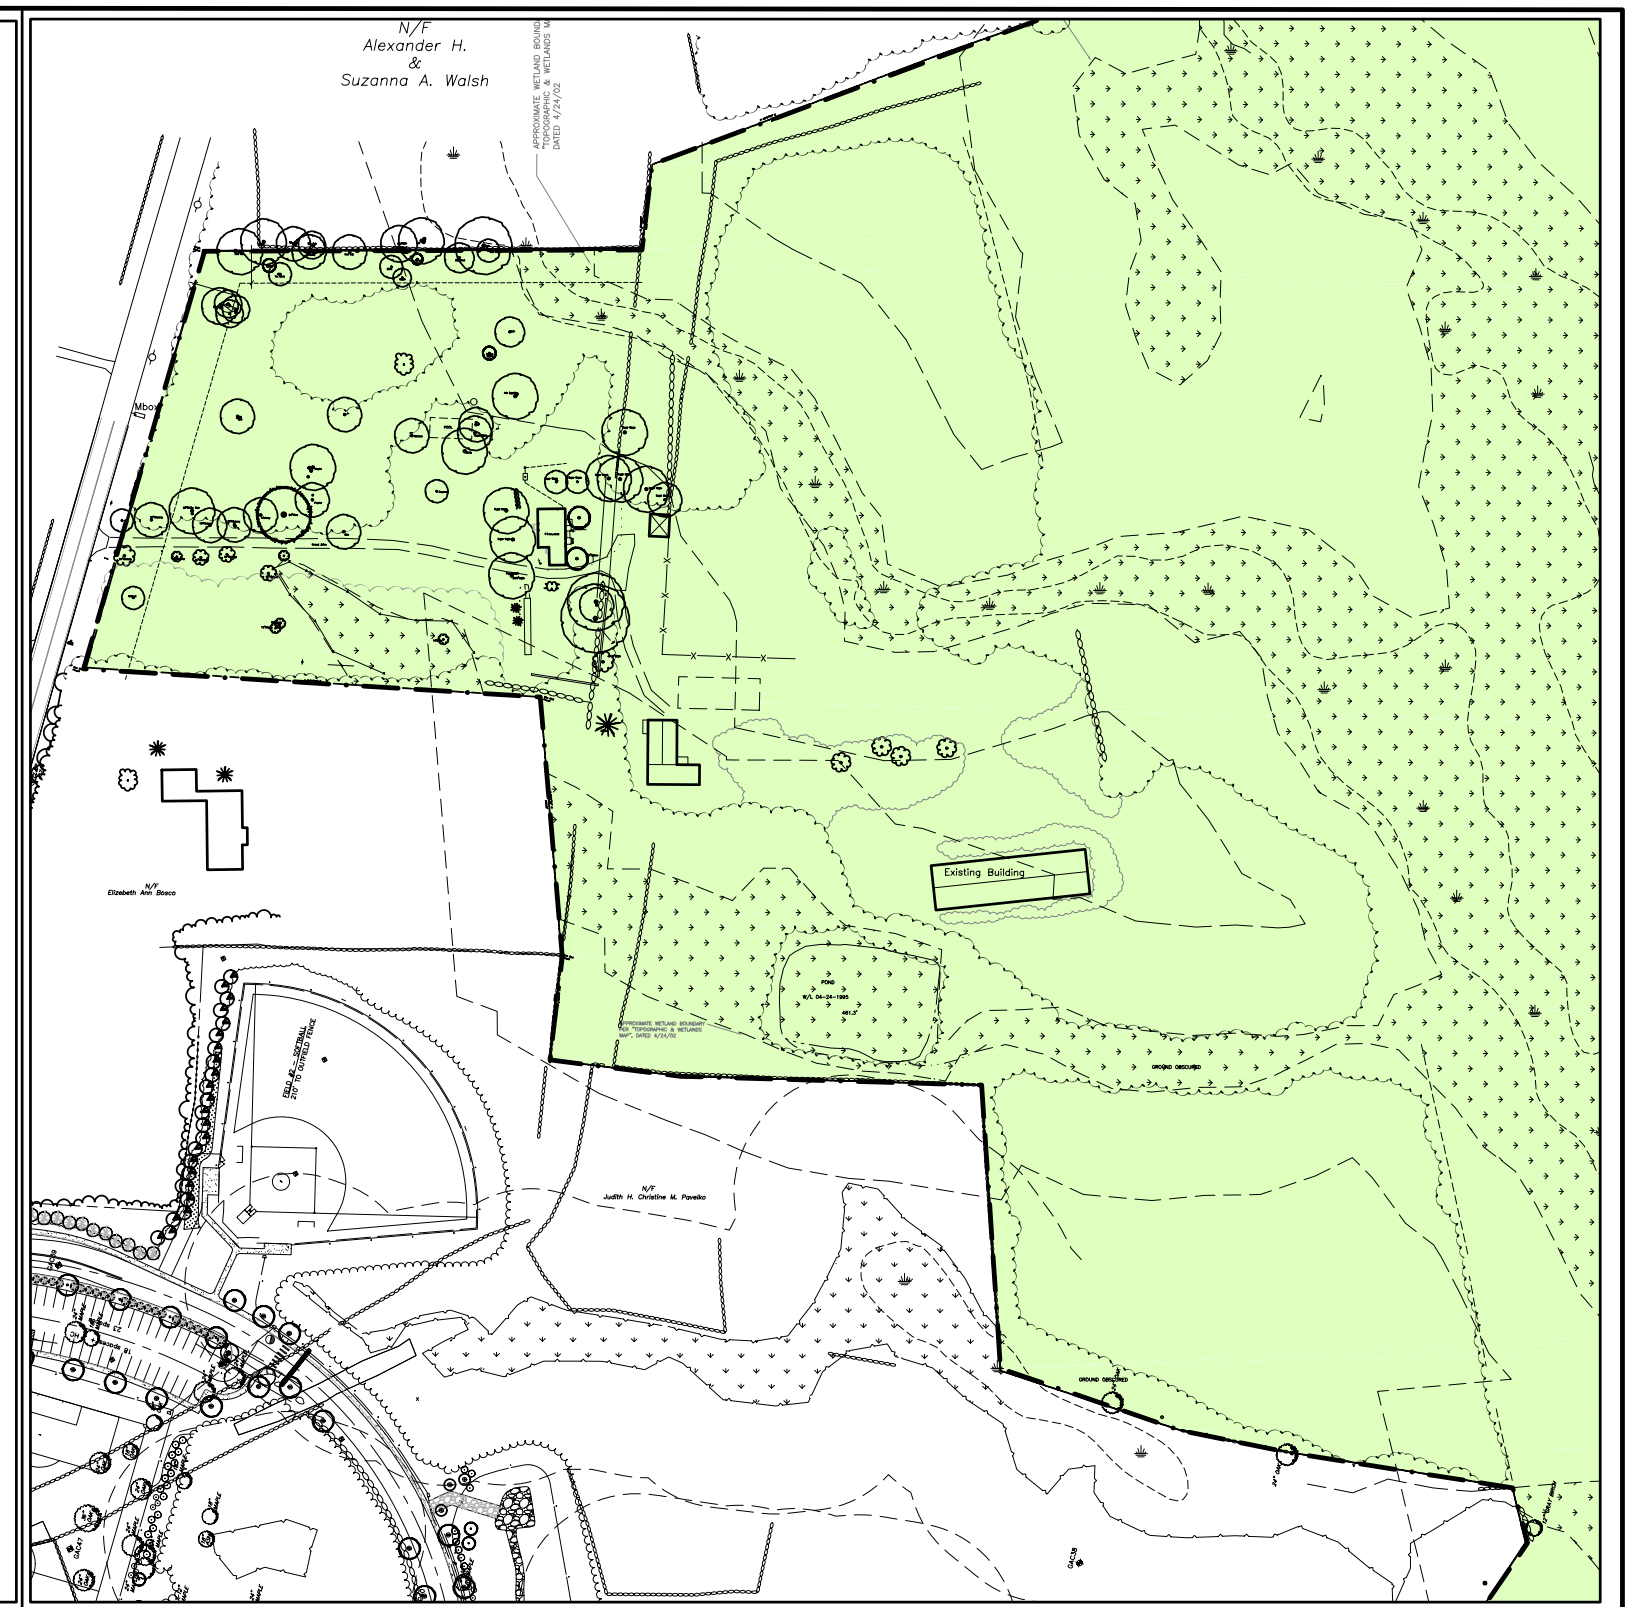

0 40' 80' 160'

ENLARGEMENT OF HISTORIC FARM CORE LANDSCAPE

PARMELEE FARM – SCHEMATIC LANDSCAPE MASTER PLAN

465 ROUTE 81, KILLINGWORTH, CONNECTICUT 06419

TOWN OF KILLINGWORTH AND THE PARMELEE FARM STEERING COMMITTEE

323 CONNECTICUT 81, KILLINGWORTH, CONNECTICUT 06419

ELMORE DESIGN COLLABORATIVE, INC.

LANDSCAPE ARCHITECTURE: SITE PLANNING & DESIGN, HISTORIC PRESERVATION
615 MATEHR STREET, SUFFIELD, CT 06078
TEL. 860-254-5498 WWW.ELMORE-DESIGN.COM
EMAIL TELMORE@ELMORE-DESIGN.COM

N

Sheet Title: **PARMELEE FARM IN CONTEXT**

Scale: As Shown

Date: DECEMBER 28, 2010

Sheet: 1